





A charming and highly individual two-bedroom character home, occupying a delightful position within the popular village of Mayfield, just a short distance from the historic market town of Ashbourne. Arranged imaginatively over four levels,

The Nook offers deceptively spacious accommodation with an abundance of character and a layout quite unlike that of a conventional home.

The accommodation opens into a welcoming ground-level lounge, where an exposed ceiling beam and feature fireplace with inset stove create an inviting focal point. Stairs descend to the separate lower-level kitchen, while the upper floors provide a first-floor bedroom and bathroom together with a particularly generous principal bedroom occupying the top floor. The separation of the living, kitchen and bedroom spaces gives the property an appealing sense of individuality while making excellent use of its proportions.

Perfectly suited to a first-time buyer, professional couple, downsizer or those searching for a characterful countryside retreat, The Nook combines an interesting interior with the convenience of village living and excellent access to Ashbourne and the surrounding Staffordshire and Derbyshire countryside.



Local Area


Mayfield is an attractive and established village situated on the Staffordshire side of the River Dove, close to the Staffordshire–Derbyshire boundary and approximately two miles south-west of Ashbourne. Although within Staffordshire, the village has an Ashbourne postal address and enjoys an appealing semi-rural setting surrounded by open countryside.

Everyday amenities are available within the village itself, including Mayfield Store on Main Road, while the village also benefits from an active community centred around Mayfield Memorial Hall and the Mayfield Recreation Association. Recreational facilities include playing fields, a bowling green, multi-use games area, children's playground and outdoor gym

Lounge

A particularly attractive reception room and the natural heart of the home, the lounge enjoys a warm and welcoming atmosphere with plenty of character. A feature fireplace with inset stove provides an attractive focal point, complemented by an exposed ceiling beam which reinforces the cottage feel of the property.

There is ample space for both comfortable seating and a dining table, allowing the room to work equally well for relaxing and entertaining. The colourful décor currently demonstrates just how much personality can be brought to the room, while natural light helps create a bright and inviting living space. Stairs provide access both to the lower-level kitchen and to the bedroom accommodation above.

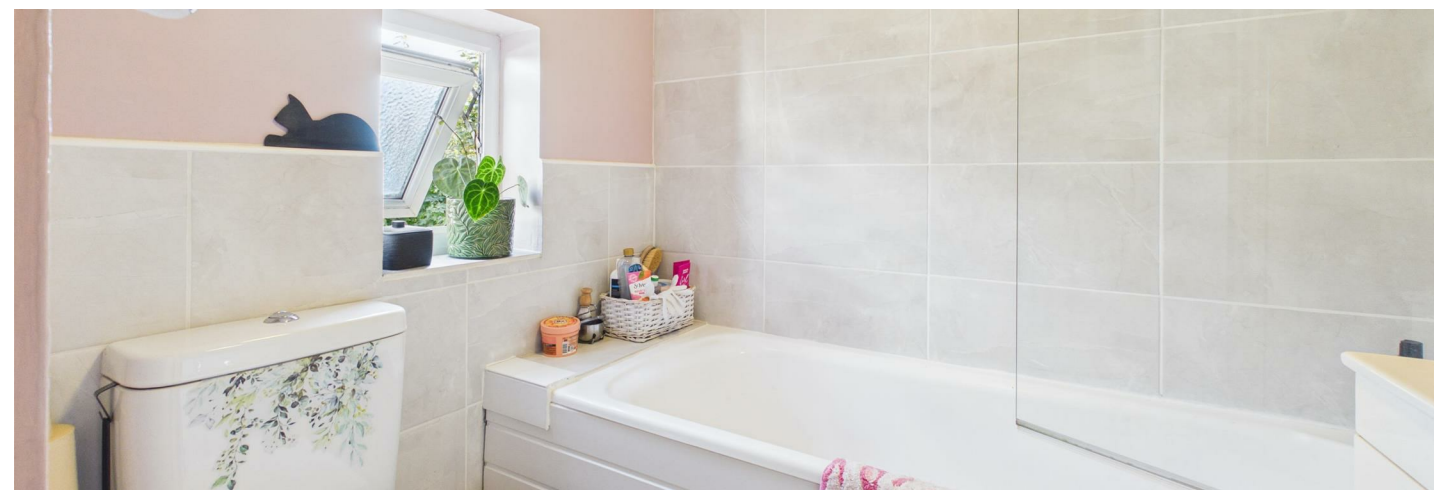





Lower-Level Kitchen

Positioned below the main living accommodation, the kitchen gives the property a particularly appealing split-level arrangement and keeps the cooking space separate from the main reception room. The room measures approximately 2.20m x 4.21m (7'2" x 13'9"), providing a useful elongated layout with space for kitchen storage, preparation areas and appliances.

A window brings natural light into the room and the proportions allow the space to be arranged practically while retaining the intimate feel expected from a character property. Its position on the lower level adds considerably to the individuality of the house.

First Floor Landing

Stairs rise from the lounge to the first-floor accommodation, where the landing provides access to the first bedroom and bathroom before the staircase continues to the uppermost floor. This arrangement makes excellent use of the property's vertical layout and helps give the bedroom accommodation a greater degree of separation from the main living areas.

Bedroom Two

The first of the two bedrooms is positioned on the first floor and measures approximately 2.72m x 3.51m (8'11" x 11'6"). It is a well-proportioned room with sufficient space for a bed together with complementary bedroom furniture, making it suitable as a guest bedroom, child's room or home office if required.

Its position on a separate floor from the principal bedroom adds useful flexibility, particularly for purchasers looking for a property with occasional guest accommodation or a dedicated work-from-home space.

Bathroom

Also situated on the first floor, the bathroom is conveniently positioned between the two bedroom levels. Measuring approximately 1.48m x 1.87m (4'10" x 6'1"), it provides the property's principal bathing facilities within a compact and efficiently arranged space.


Its location immediately off the first-floor landing makes it easily accessible from both bedrooms while retaining separation from the principal living accommodation below.

Bedroom One

Occupying the uppermost floor, the principal bedroom is an excellent feature of the property and measures approximately 4.34m x 3.58m (14'3" x 11'8"). The generous footprint creates plenty of room for a double bed together with wardrobes, drawers and additional furniture, while its position at the top of the house provides a particularly private retreat.


The partially reduced head height adds to the character of the upper floor rather than detracting from the usable accommodation, giving the room the cosy and individual atmosphere associated with a traditional cottage. With the bedrooms arranged across separate floors, the layout offers considerably more versatility than might initially be expected.



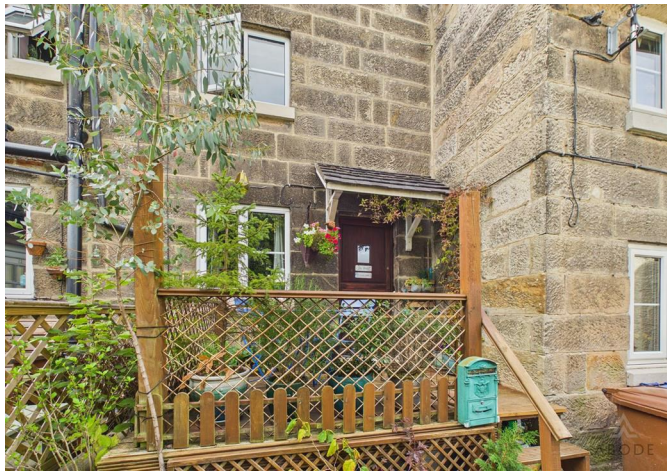



Floor 0

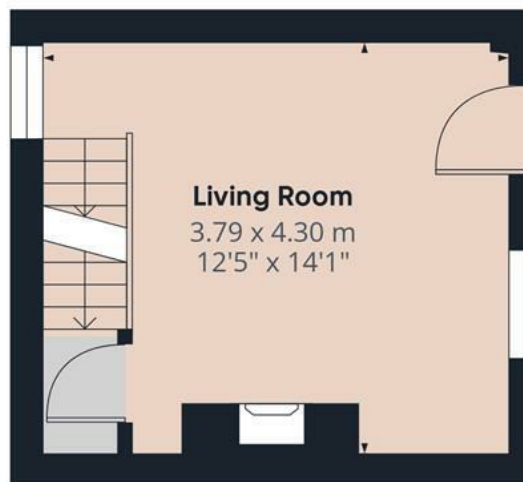

Floor 1



Floor 2



Floor 3



Approximate total area⁽¹⁾

54.4 m²

586 ft²

Reduced headroom

7 m²

75 ft²

(1) Excluding balconies and terraces

Reduced headroom

Below 1.5 m/5 ft

Calculations reference the RICS IPMS 3C standard. Measurements are approximate and not to scale. This floor plan is intended for illustration only.

GIRAFFE360

